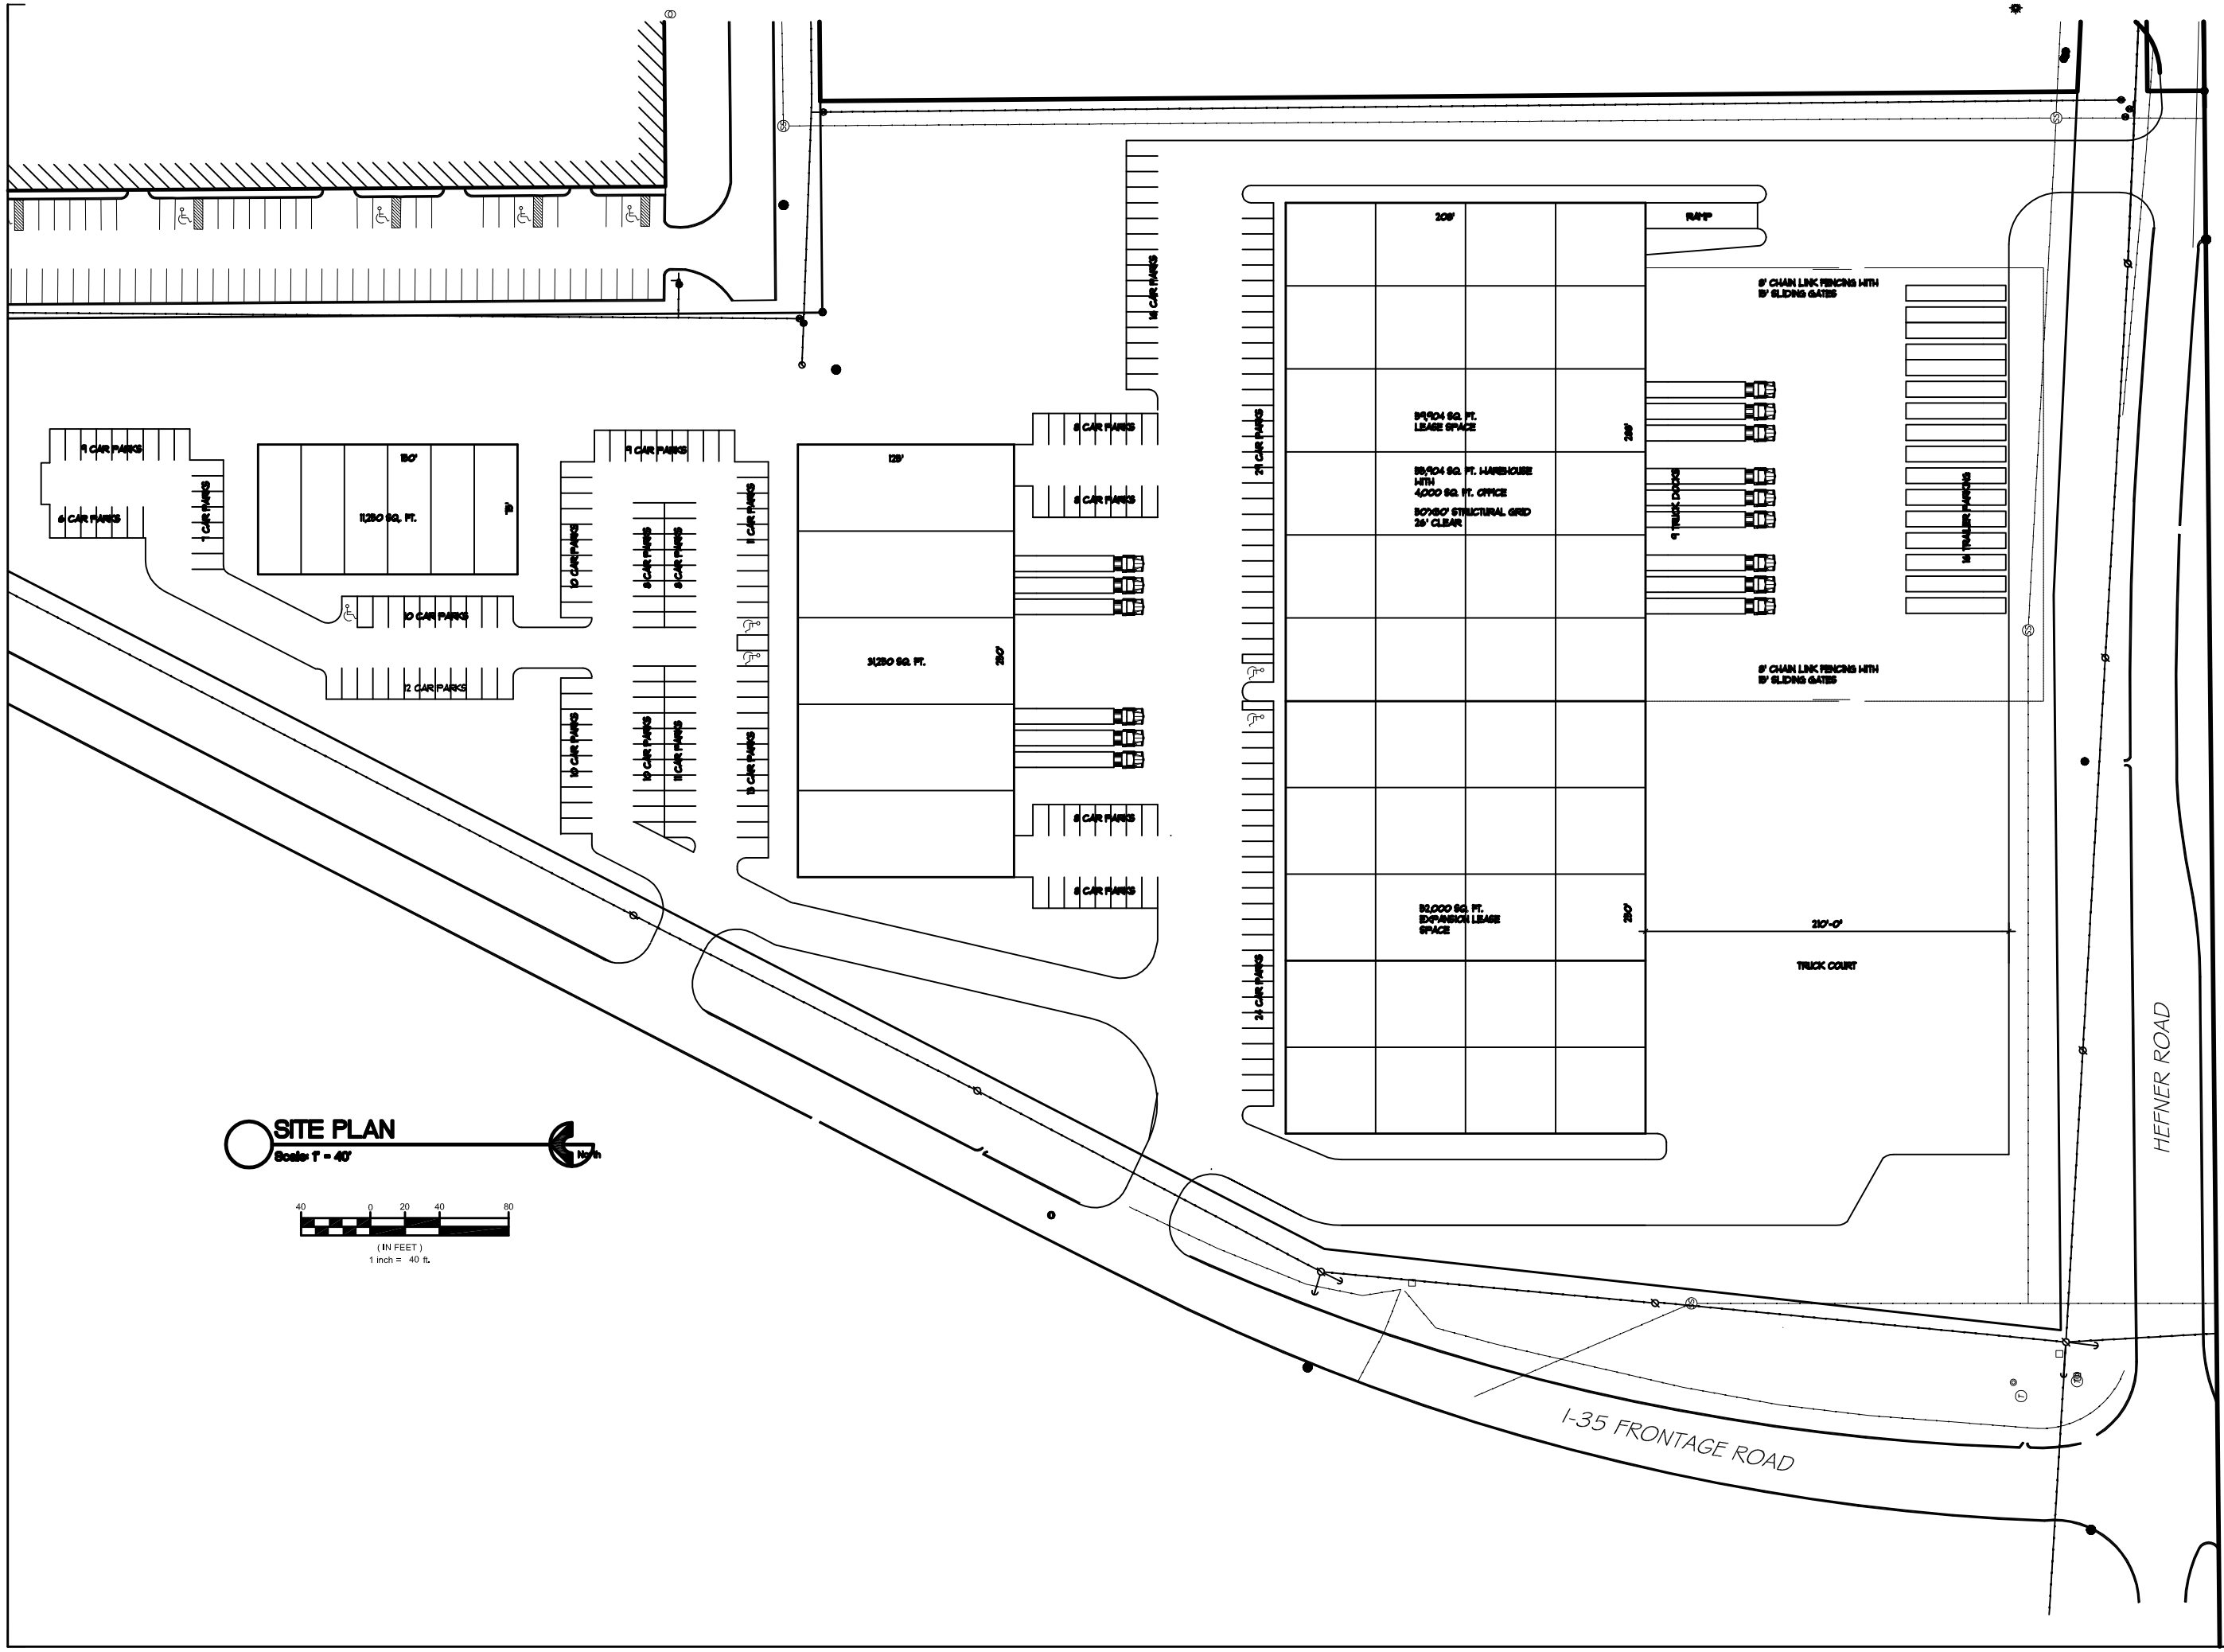

Pascal Aughtry & Associates, PC
405.463.3494
Fax 405.463.3493
6435 North Olie Avenue
Oklahoma City, OK 73116
pascalarch.com

GARDNER - TANENBAUM GROUP

A NEW DISTRIBUTION CENTER
I-35 AND HEFNER RD.
OKLAHOMA CITY

Revisions:

No.	Date

Project No.: -
Date: 10-27-08
Sheet No.:
OF: